EXISTING SITE PLAN

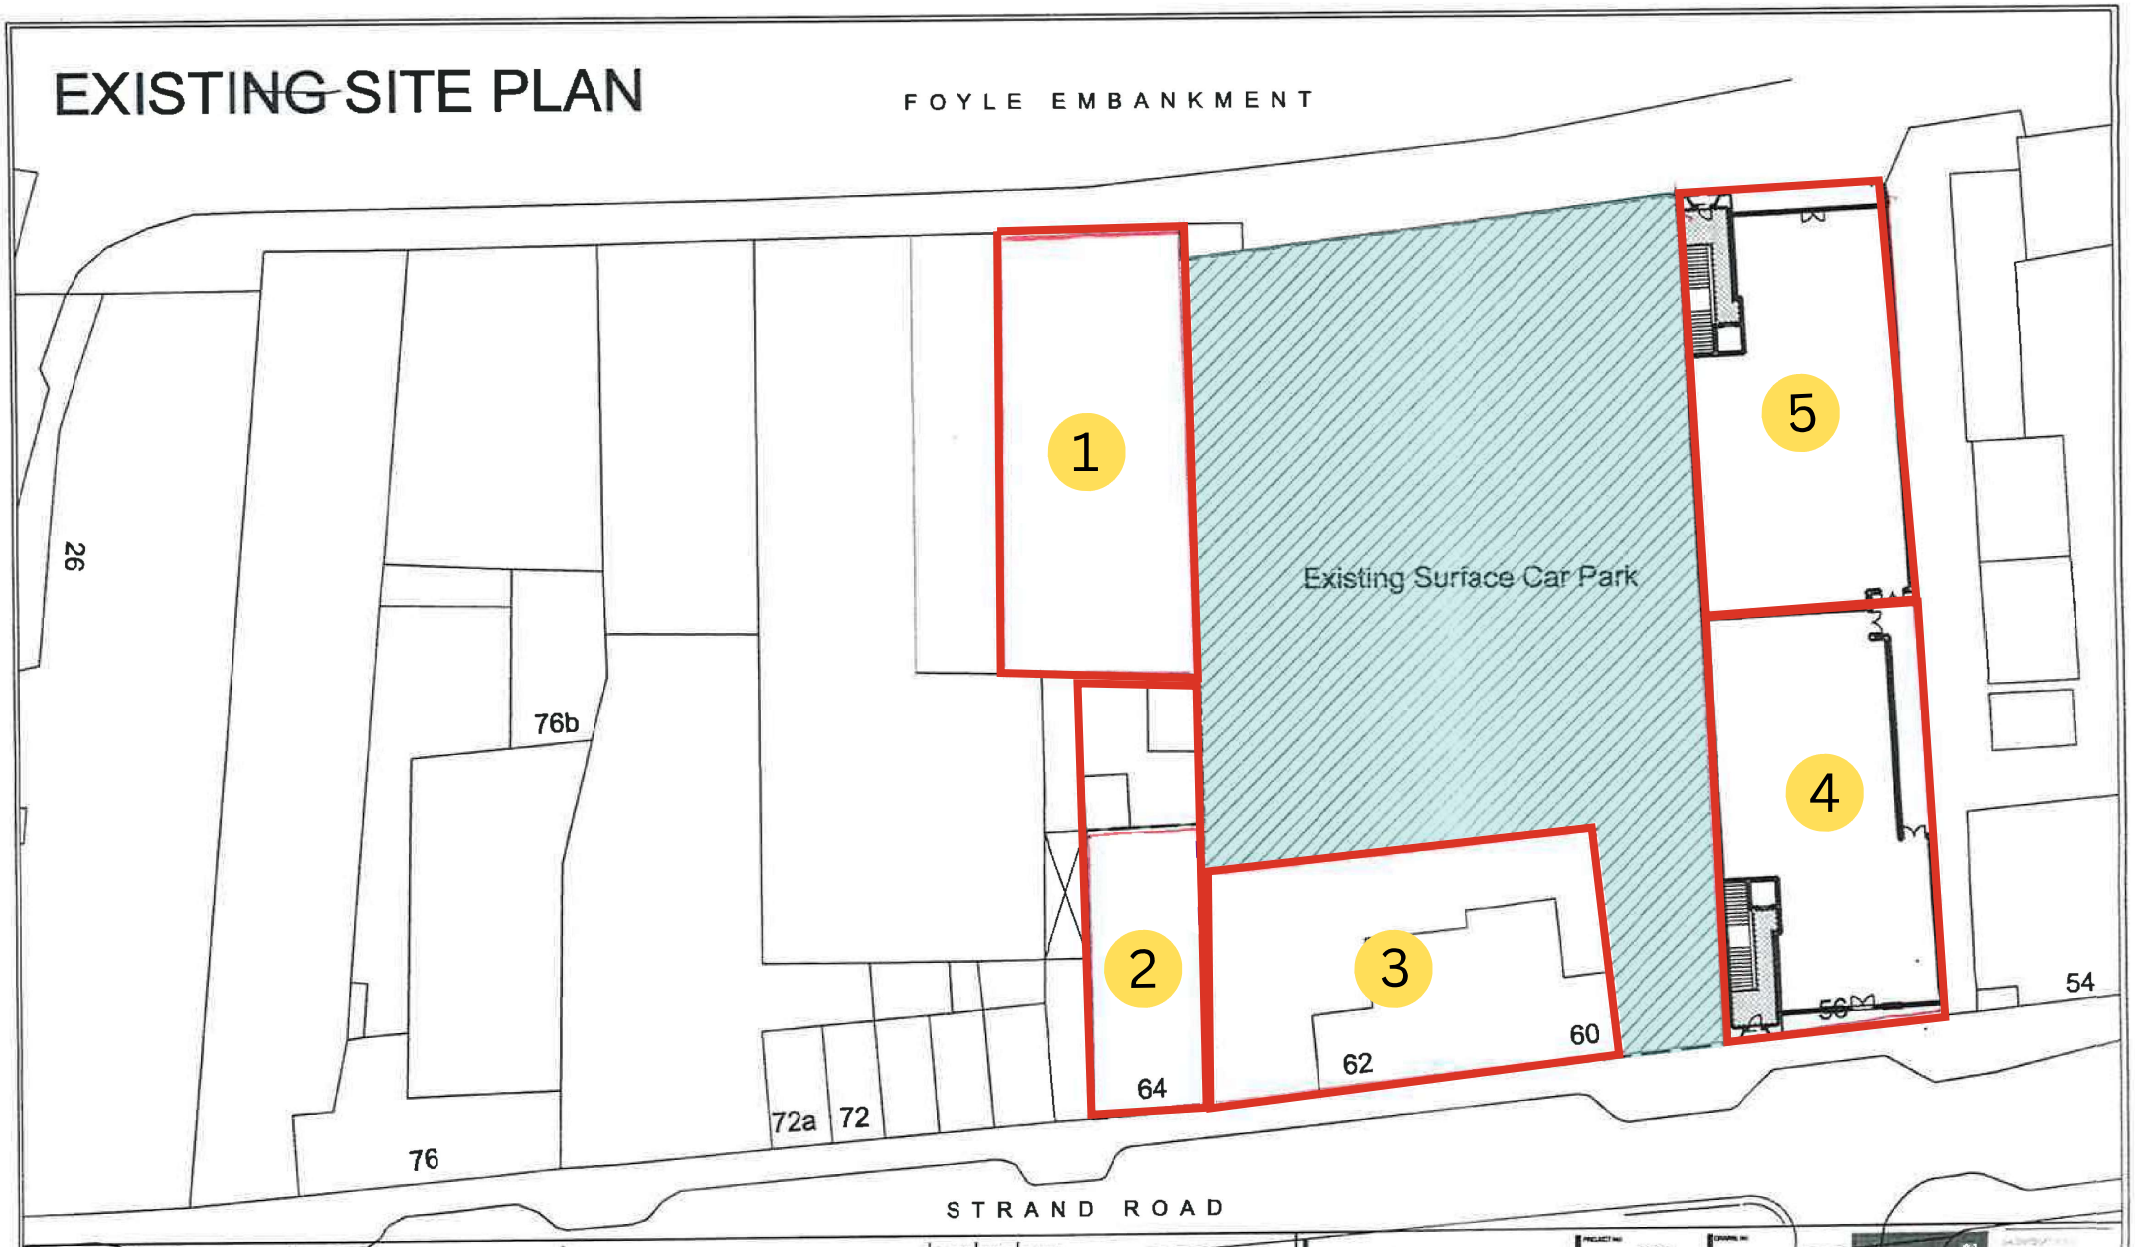

Notes:

1 Copyright of this drawing is reserved by ASI and is issued on the understanding that it is not copied or disclosed to any third party either wholly or in part without the written consent of ASI Architects Ltd.

2 Do not scale of this drawing, all dimensions to be checked on site

DRWG. KEY

REVISION SCHEDULE

REVISION No	DATE	COMMENT

REVISION No	DATE	COMMENT

PROJECT TITLE

QUEENS QUAY PHASE 2
STRAND ROAD
DERRY CITY
MIXED COMMERCIAL DEVELOPMENT
GARVAN O DOHERTY GROUP

PROJECT No: 0805

DRAWING No:

DRAWING TITLE:

SCALE:

DATE:

DRAWN:

CHECKED:

APPROVED:

asi CHARTERED ARCHITECTS & PROFESSIONAL ENGINEERS

FEASIBILITY STUDY

...\QQFeasibility phase2.dgn 04/06/2008 02:48:20